



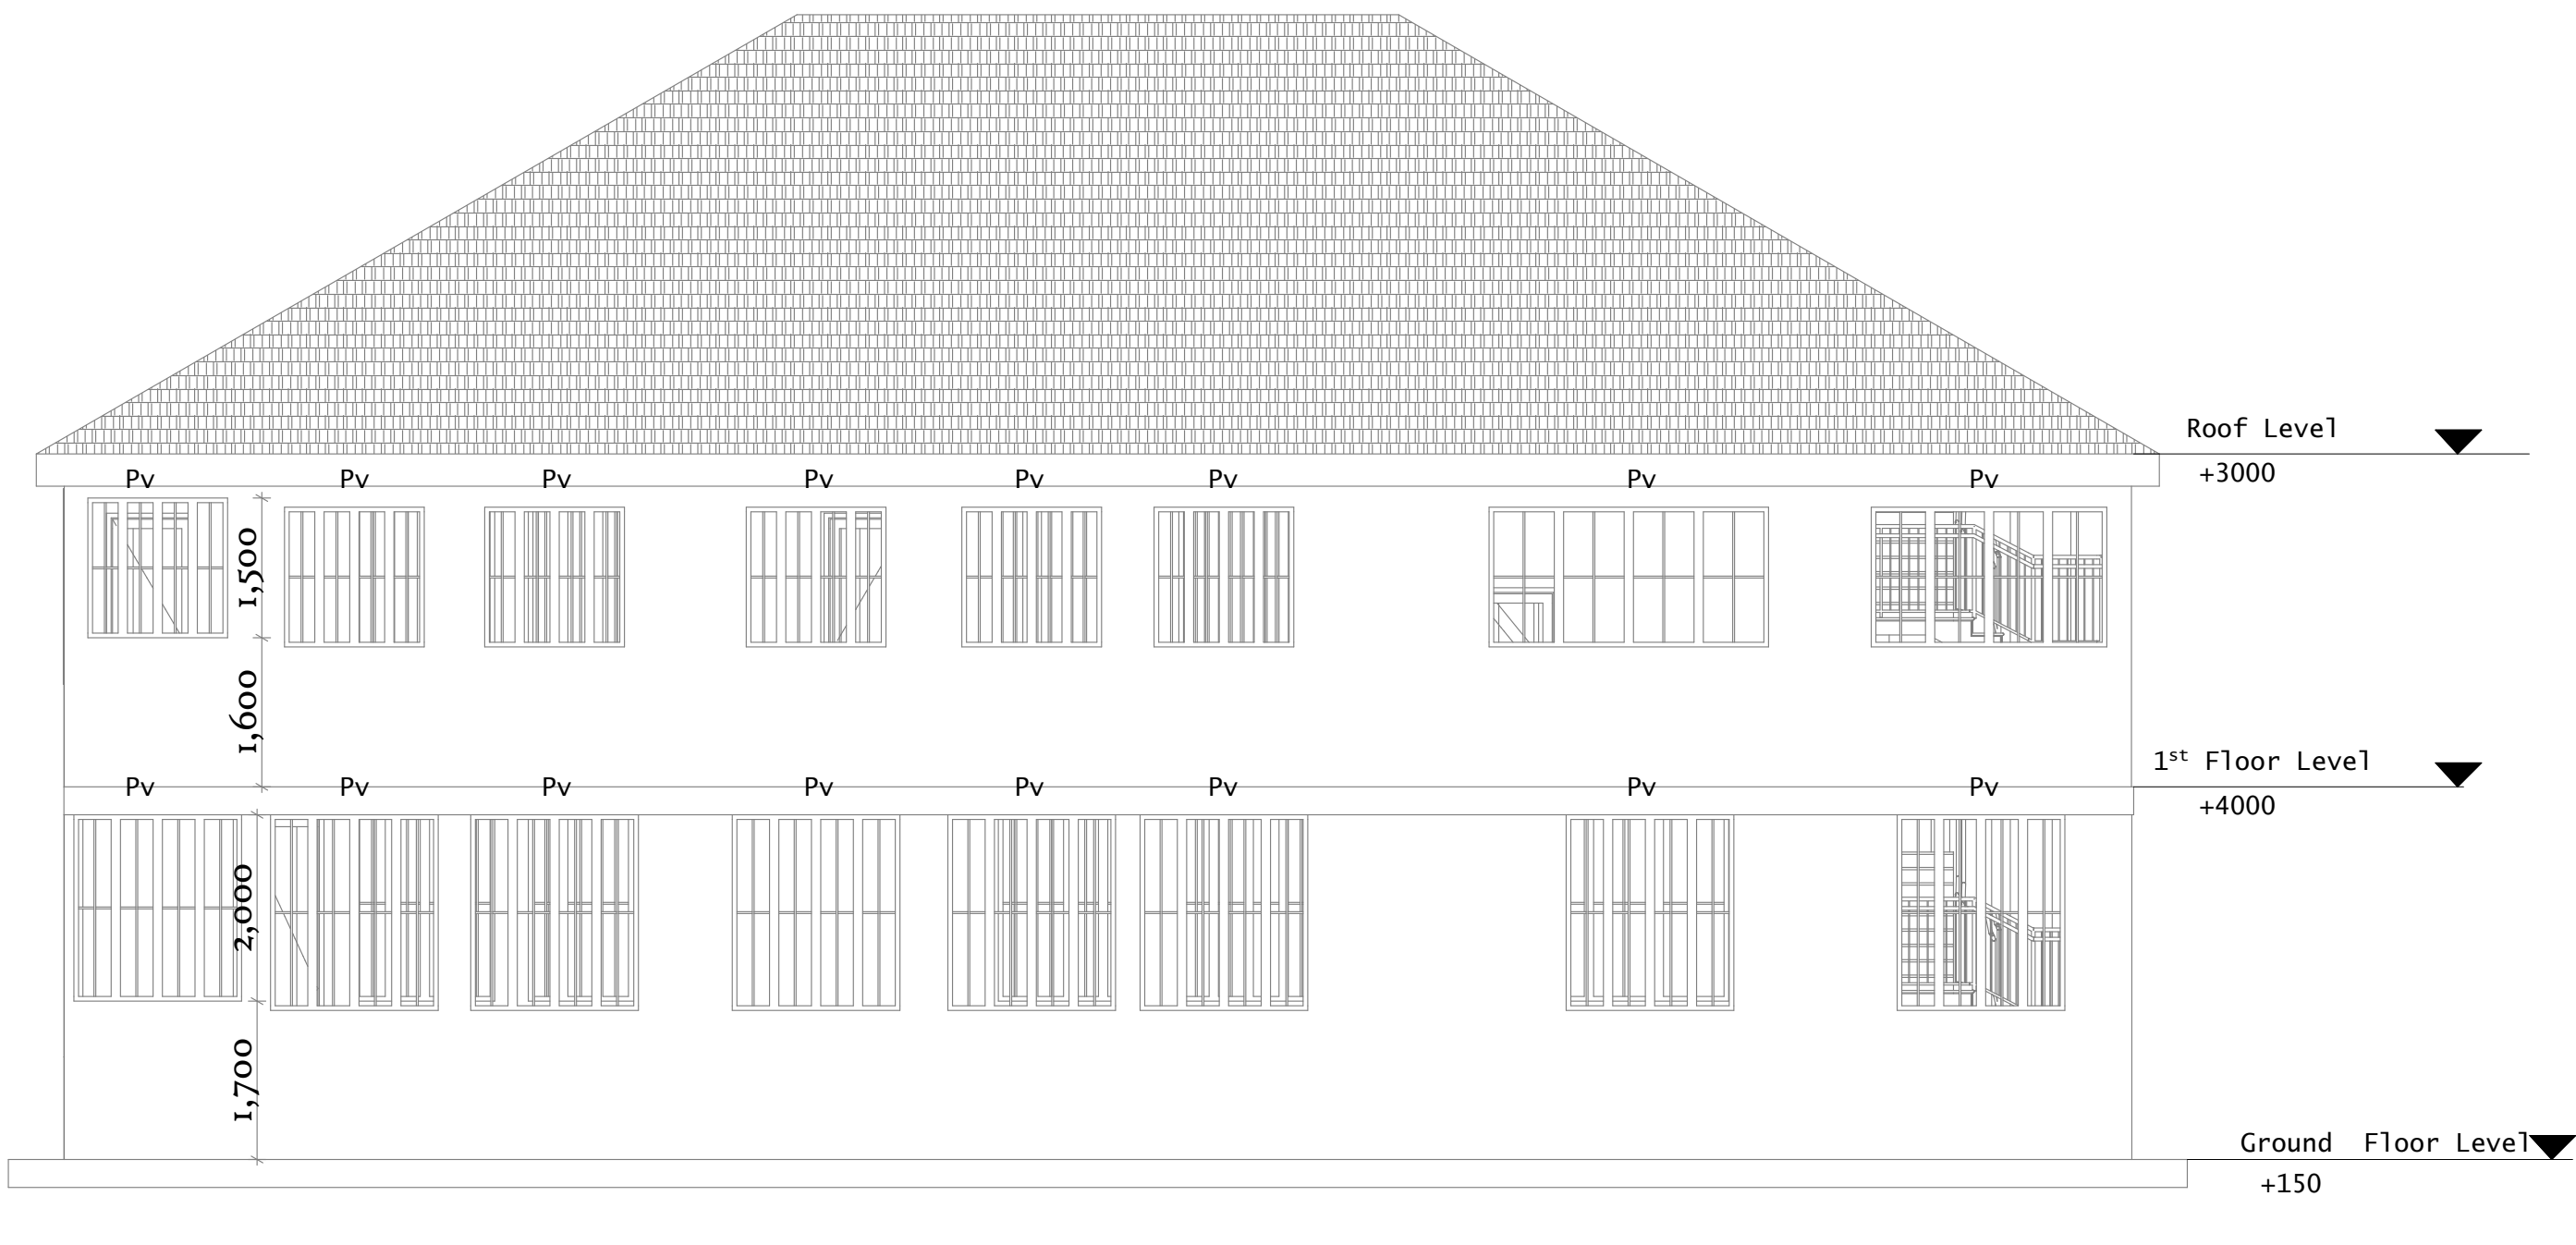


East View Elevation (scale 1:75)

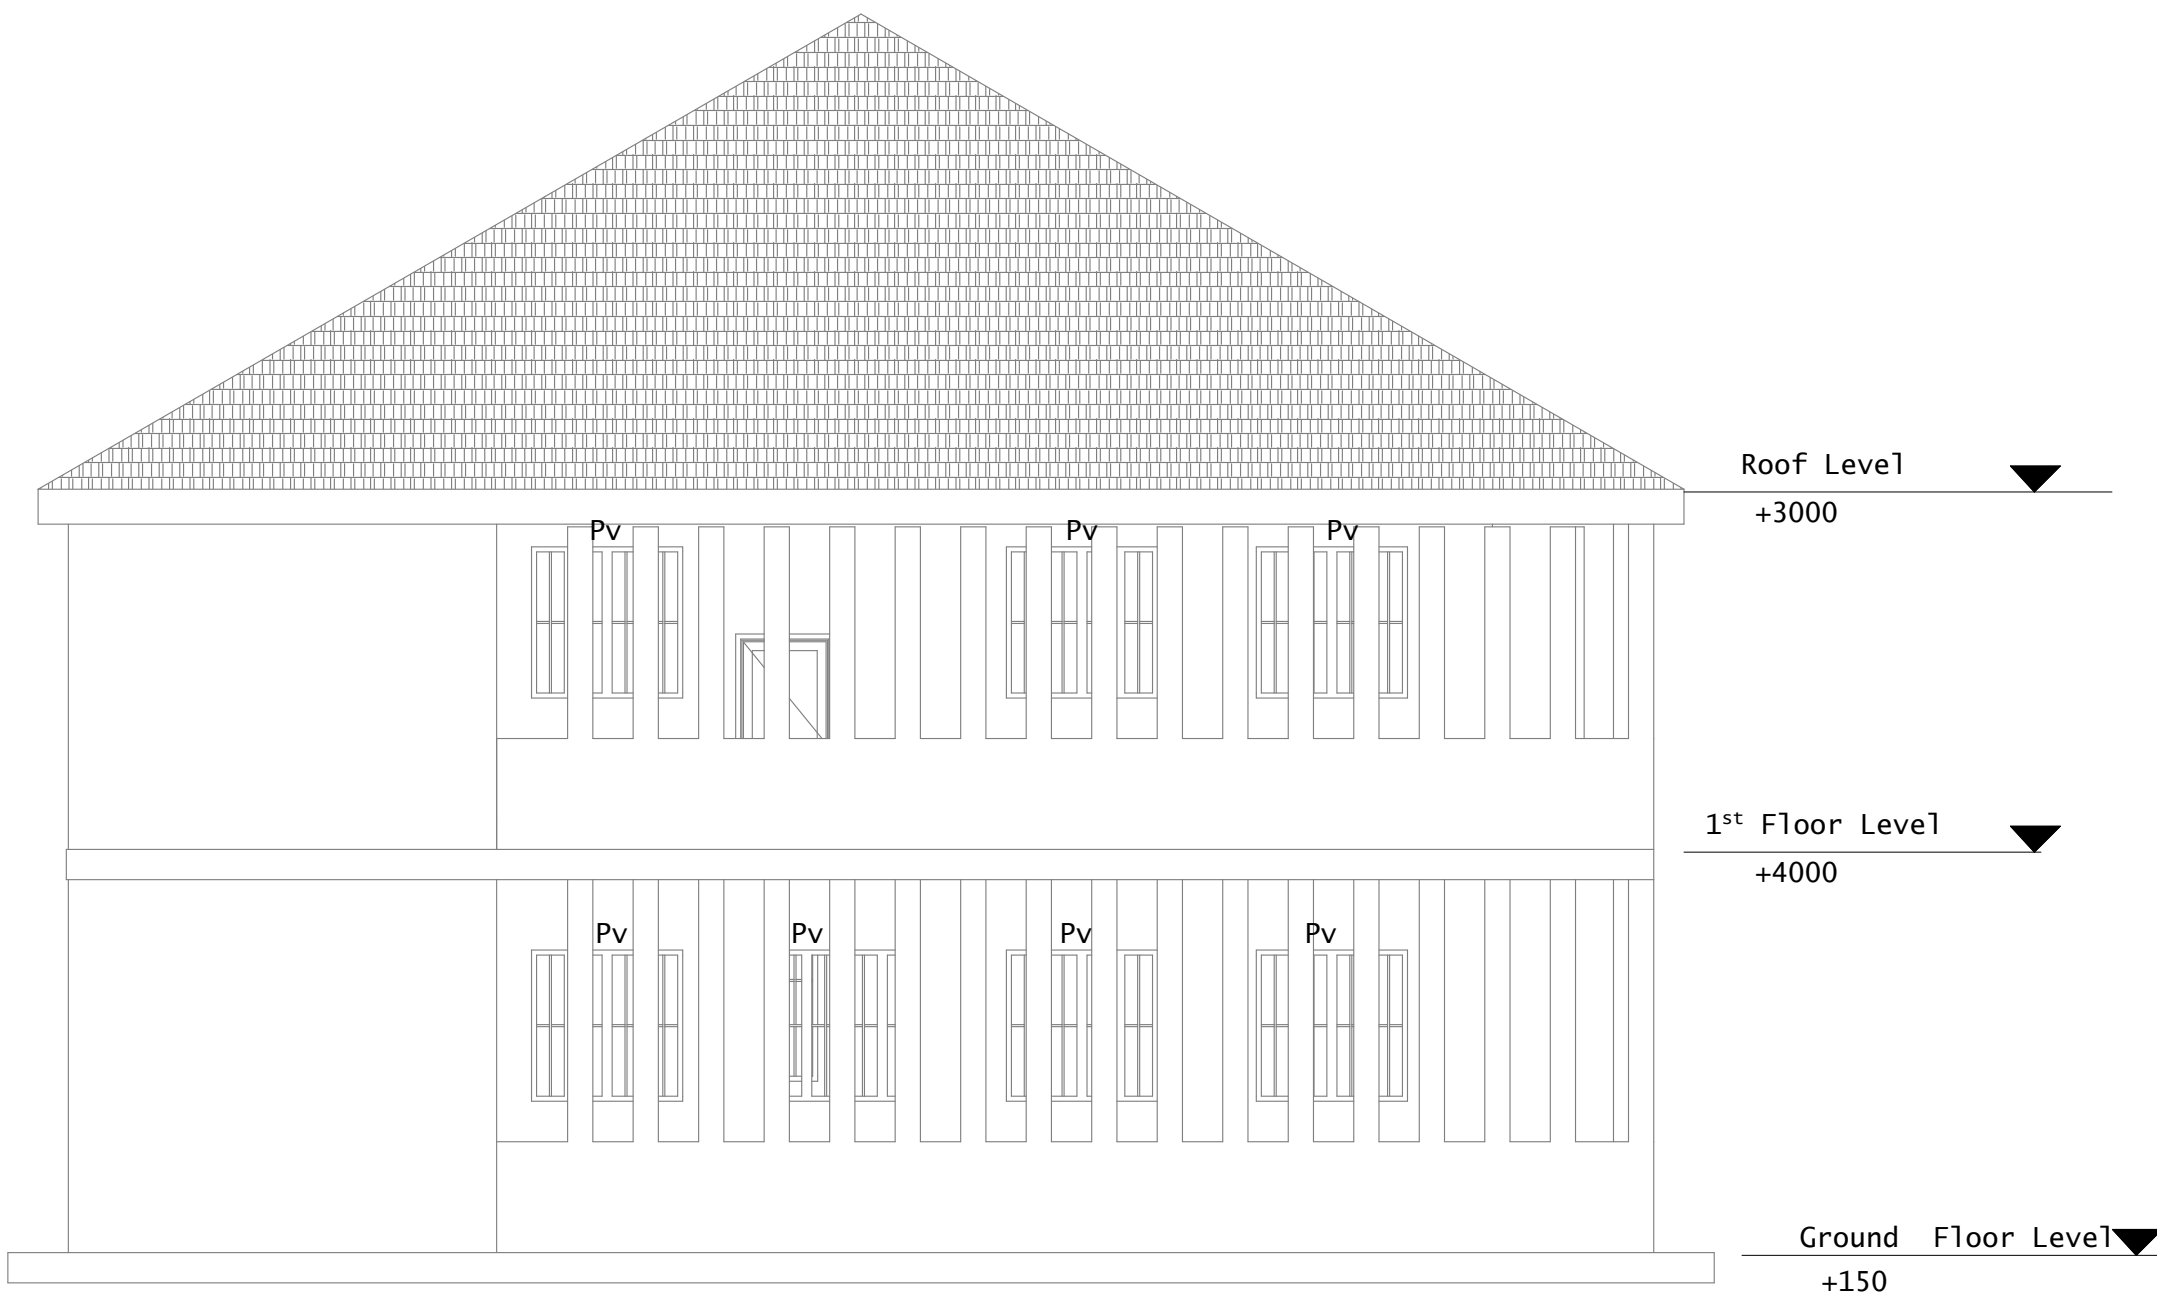

South View Elevation (scale 1:75)



North View Elevation (scale 1:75)

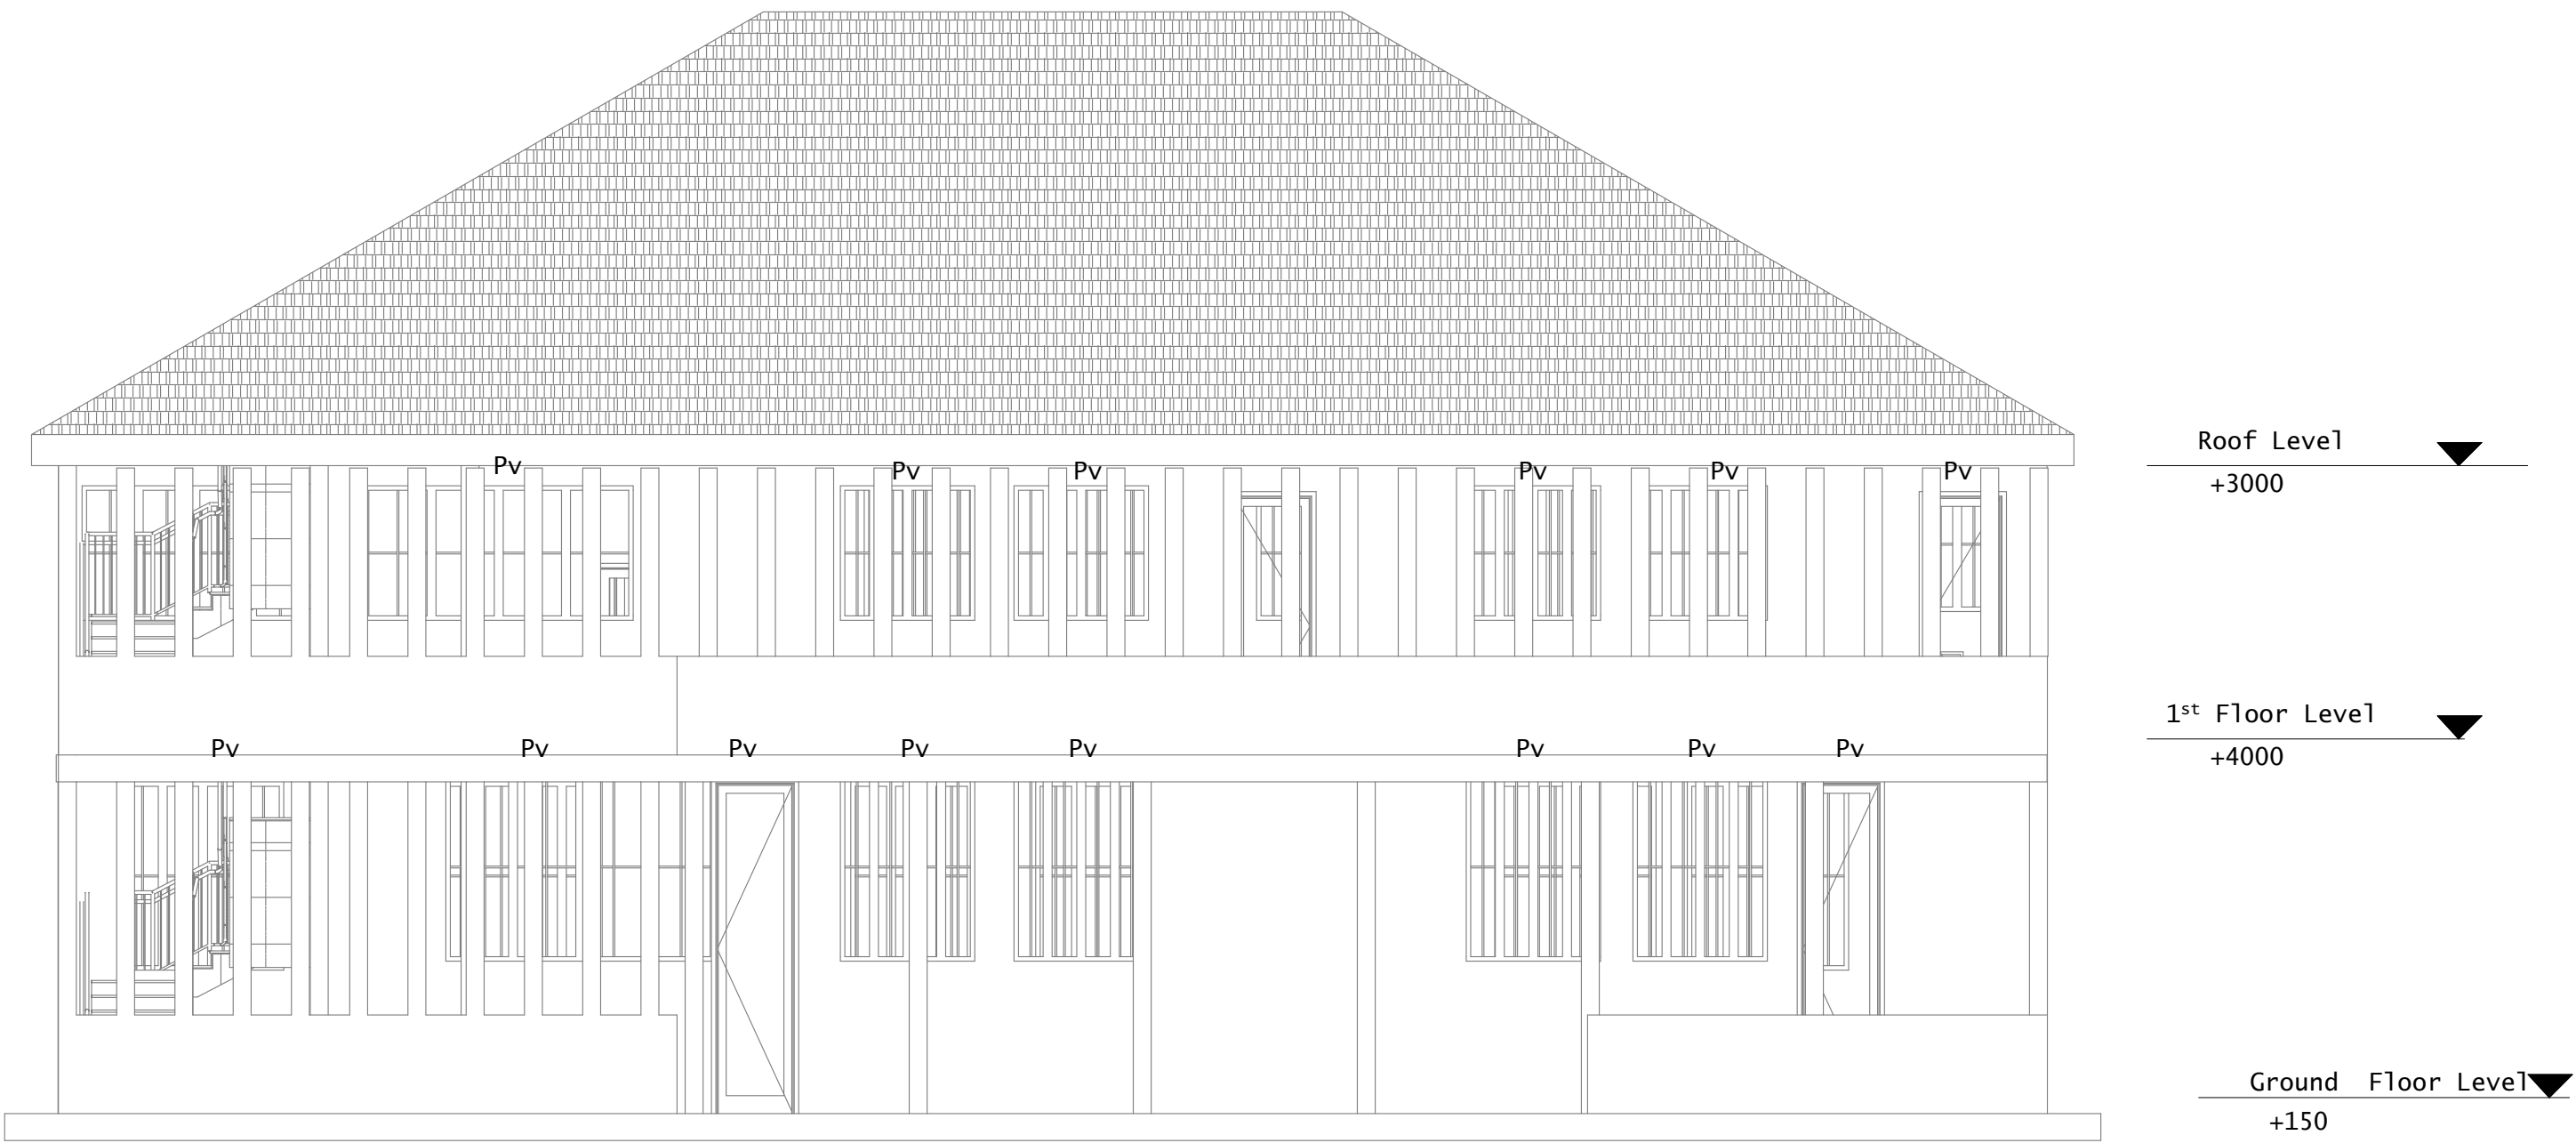

West View Elevation (scale 1:75)

NOTES. GENERAL. DO NOT SCALE OF THESE DRAWINGS. ALL DIMENSIONS IN MM UNLESS OTHERWISE SPECIFIED. ALL LEVELS AND DIMENSIONS SHOULD BE CHECKED BEFORE COMMENCEMENT OF ANY WORK. ANY DISCREPANCIES TO BE REPORTED TO THE OFFICE OF THE CONSULTANT. THIS DRAWING IS TO BE READ IN CONJUNCTION WITH SPECIFICATIONS AND ALL OTHER RELEVANT DRAWINGS.	STRUCTURAL. FOR ALL R.C WORK REFER TO S.E'S DETAILS . FOUNDATION DEPTH TO BE DETERMINED ON SITE . ALL WALLS LESS THAN 200MM TO BE REINFORCED WITH HOOP IRON AT ALTERNATE COURSES .	CONSTRUCTION. EXCAVATIONS, FILLING AND COMPACTION TO BE IN ACCORDANCE WITH ENGINEER'S INSTRUCTIONS . ALL SOIL UNDER THE SLAB AND AROUND THE EXTERNAL FOUNDATION TO BE TREATED WITH ANTI-TERMITE CONTROL .	PLUMBING. ALL PLUMBING AND DRAINAGE TO COMPLY WITH CITY COUNCIL'S SPECIFICATIONS . DRAINS PASSING BENEATH BUILDINGS AND DRIVEWAYS TO BE ENCASED IN 150MM THICK CONCRETE SURROUND. ALL MECHANICAL WORK MUST BE COORDINATED WITH THE MECHANICAL AND ELECTRICAL ENGINEER'S AND CLARIFICATIONS MADE BEFORE THE WORKS BEGIN.	ALL INSPECTION CHAMBERS COVERS AND FRAMING SHALL BE CAST IRON TO COMPLY WITH BS497. ALL UNDERGROUND FOUL AND DRAIN PIPES SHALL BE UPVC TO COMPLY WITH BS5255 STORM WATER DRAIN TO COMPLY WITH BS556.	Project Title. PROPOSED EDUCATION FACILITY .	Designed by  0722-206-259	Drawing Title NDALANI TRAINING & VOCATIONAL	Scale 1:100
					Client.		Layout ID ICT CENTER -ELEVATIONS	
							Revisions	