

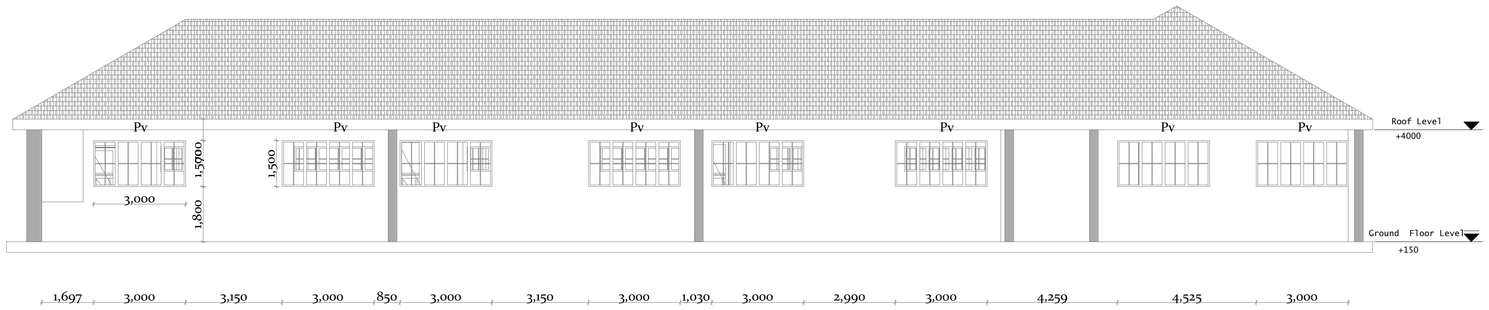



East View Elevation (Scale 1:100)

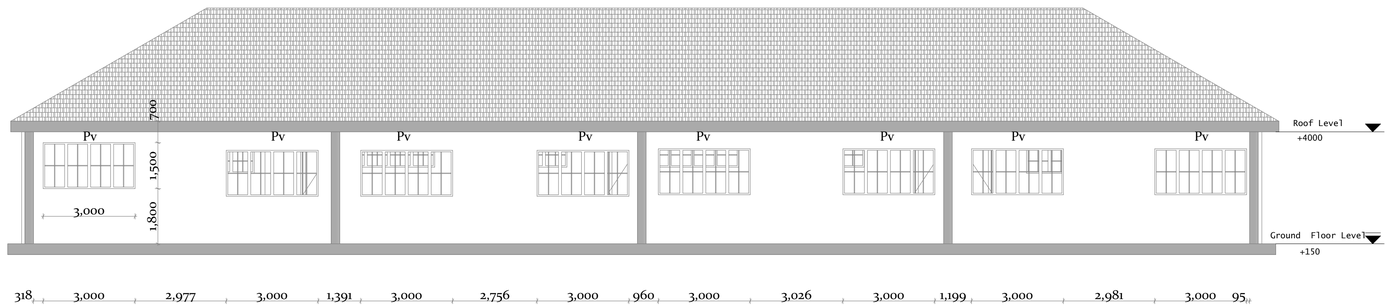

North View Elevation (Scale 1:100)

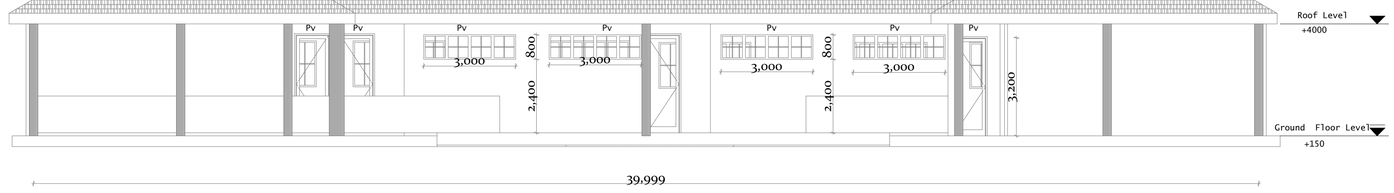

South View Elevation (Scale 1:100)

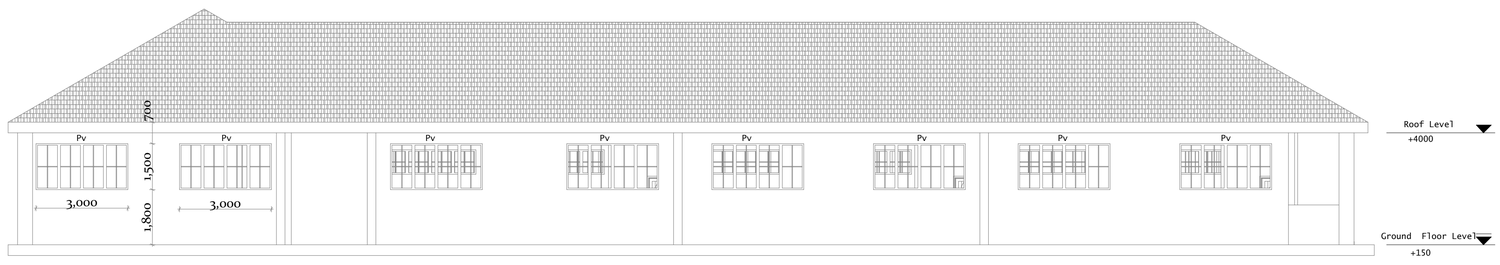

West View Elevation (Scale 1:100)

NOTES.

GENERAL.

DO NOT SCALE OF THESE DRAWINGS.
ALL DIMENSIONS IN MM UNLESS OTHERWISE SPECIFIED.

ALL LEVELS AND DIMENSIONS SHOULD BE CHECKED BEFORE COMMENCEMENT OF ANY WORK.

ANY DISCREPANCIES TO BE REPORTED TO THE OFFICE OF THE CONSULTANT.

THIS DRAWING IS TO BE READ IN CONJUCTION WITH SPECIFICATIONS AND ALL OTHER RELEVANT DRAWINGS.

STRUCTURAL.

FOR ALL R.C WORK REFER TO S.E'S DETAILS .

FOUNDATION DEPTH TO BE DETERMINED ON SITE .

ALL WALLS LESS THAN 200MM TO BE REINFORCED WITH HOOP IRON AT ALTERNATE COURSES .

CONSTRUCTION.

EXCAVATIONS,FILLING AND COMPACTION TO BE IN ACCORDANCE WITH ENGINEER'S INSTRUCTIONS .

ALL SOIL UNDER THE SLAB AND AROUND THE EXTERNAL FOUNDATION TO BE TREATED WITH ANTI-TERMITE CONTROL .

PLUMBING.

ALL PLU MBING AND DRAINAGE TO COMPLY WITH CITY COUNCIL'S SPECIFICATIONS .

DRAINS PASSING BENEATH BUILDINGS AND DRIVEWAYS TO BE ENCASED IN 150MM THICK CONCRETE SURROUND.

ALL MECHANICAL WORK MUST BE COORDINATED WITH THE MECHANICAL AND ELECTRICAL ENGINEER'S AND CLARIFICATIONS MADE BEFORE THE WORKS BEGIN.

ALL INSPECTION CHAMBERS COVERS AND FRAMING SHALL BE CAST IRON TO COMPLY WITH BS497.

ALL UNDERGROUND FOUL AND DRAIN PIPES SHALL BE UPVC TO COMPLY WITH BS5255

STORM WATER DRAIN TO COMPLY WITH BS556.

Project Title.

PROPOSED EDUCATION FACILITY .

Client.

Designed by

SPACEBIM STUDIO

+254 722206259

Drawing Title

Layout ID

ELEVATIONS LAYOUT .

Revisions

Scale

1:100

Date